THIS DRAWING AND DESIGN IS COPYRIGHT PROTECTED AND SHALL NOT BE REPRODUCED IN WHOLE OR IN PART WITHOUT PRIOR WRITTEN AUTHORIZATION OF TRIPLE M HOUSING LTD.

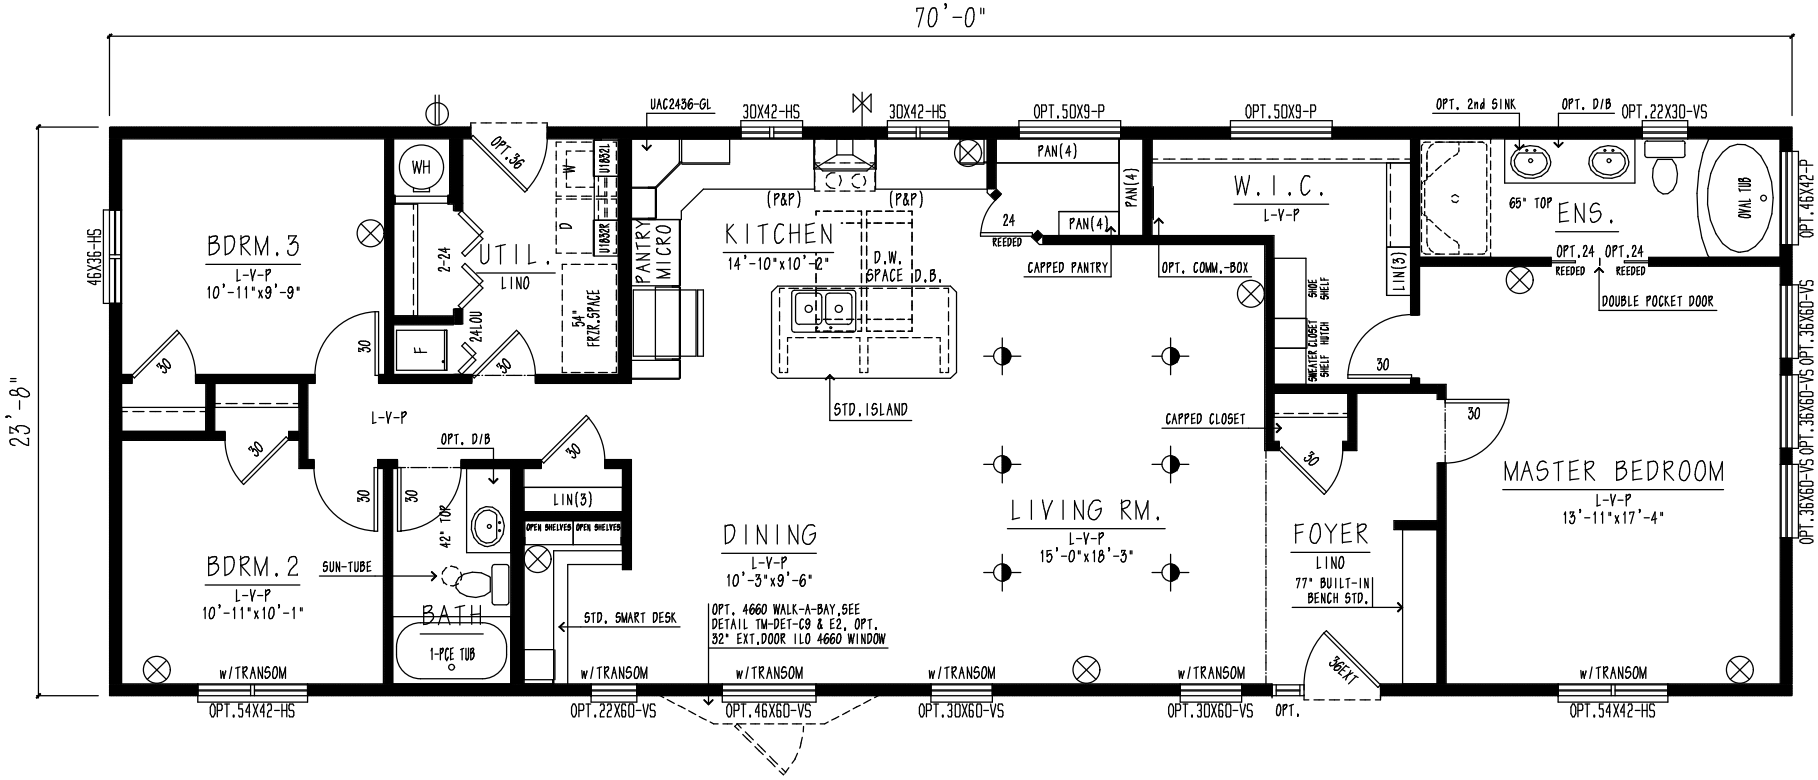

www.mandkhomesales.com

⊖	EXTERIOR G.F.I.
⊣⊢	FROST FREE TAP
⊗	TV/PHONE JACK

DEALER: M&K HOMES (Red Deer)	CUSTOMER: SHOWHOME
SALESPERSON: KIMI LIVINGSTON	DESTINATION: RED DEER, AB

CUSTOMER SIGNATURE/DATE

DWG.#1: DEC.11/14	
DWG.#2: *	
DWG.#3: *	
DWG.#4: *	

www.triplemhousing.com
LETHBRIDGE, AB, CANADA BUS. (403) 320-8588
Triple M Housing

©COPYRIGHT RESERVED

REF.#: ORDER 14-7443
REF.#: NEW7024-5C
TITLE: PROPOSAL DRAWING